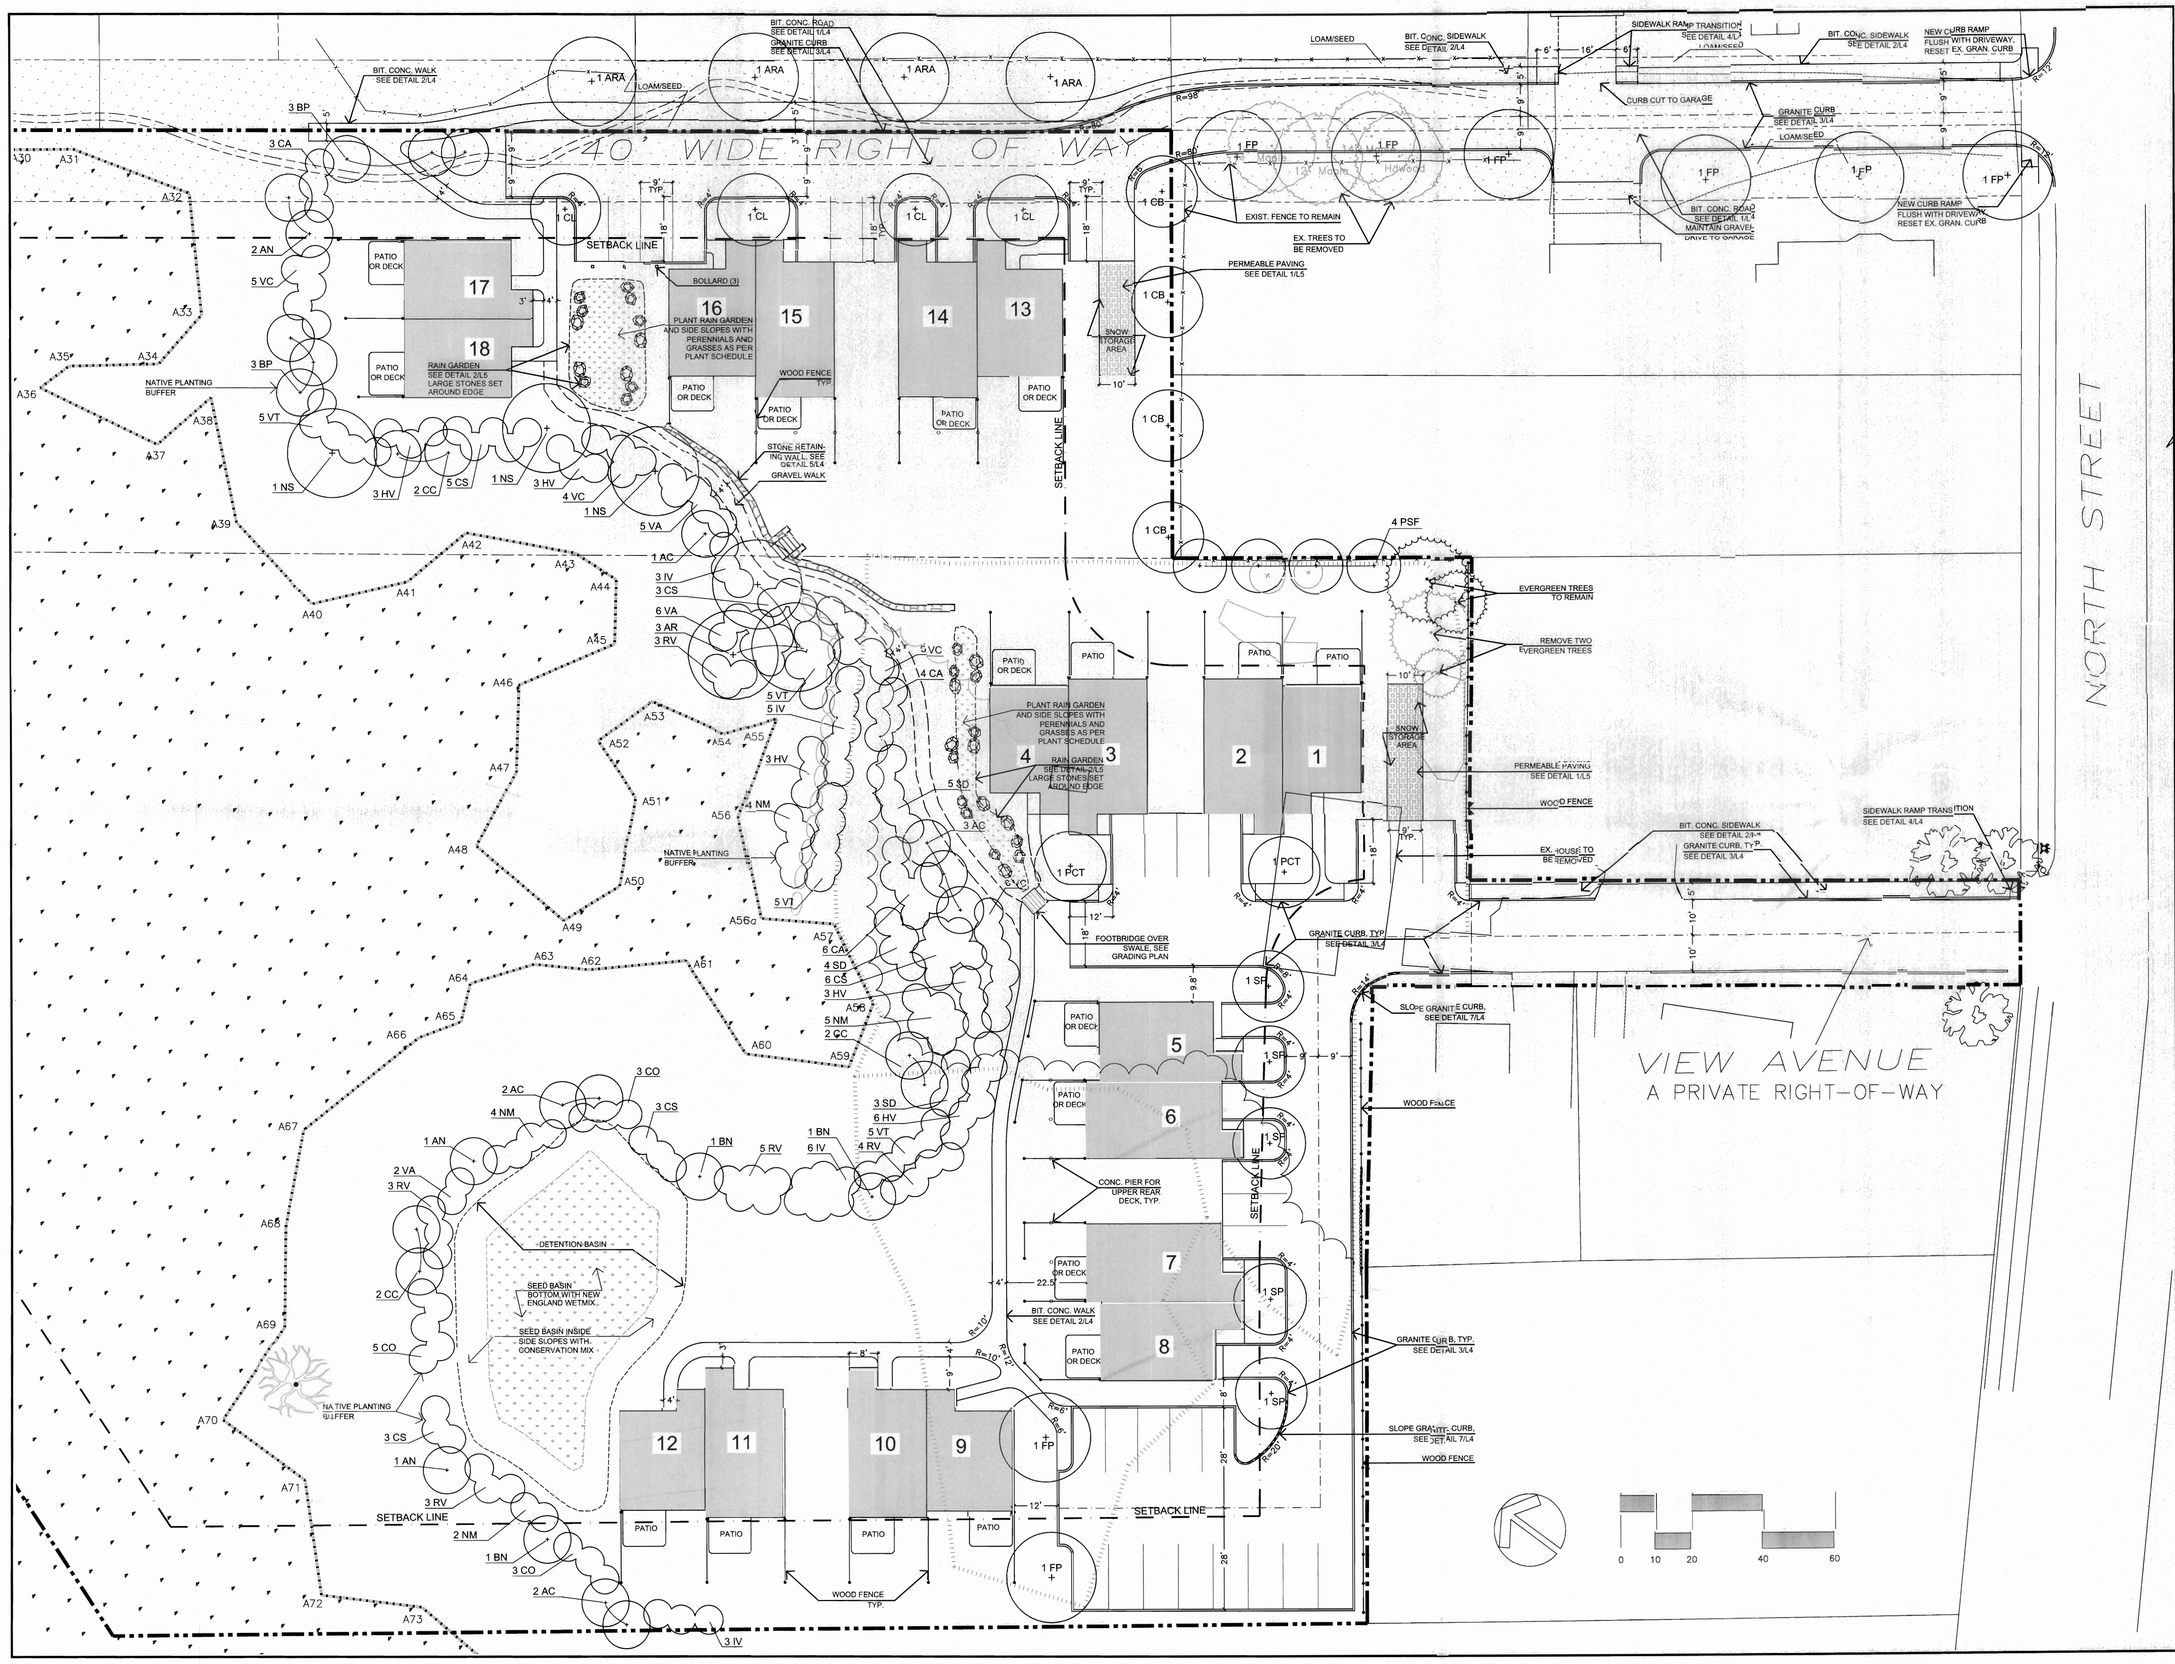

The Berkshire Design Group, Inc.

Landscape Architecture
Civil Engineering
Planning
Urban Design
Environmental Design

4 Allen Place, Northampton, Massachusetts 01060
(413) 582-7000 • FAX (413) 582-7005
Email: bdg@berkshiredesign.com
Web: http://www.berkshiredesign.com

COMMONWEALTH OF MASSACHUSETTS — MARK B. DARNOLD — CIVIL — No. 32459 — REGISTERED PROFESSIONAL ENGINEER

MASSACHUSETTS — MICHAEL D. LU — No. 1180 — REGISTERED LANDSCAPE ARCHITECT

This drawing is not intended nor shall it be used for construction purposes unless the signed professional seal of a registered landscape architect or civil engineer employed by The Berkshire Design Group, Inc. is affixed above.

©Copyright The Berkshire Design Group, Inc.
This drawing and all of its contents are the express property of The Berkshire Design Group, Inc., and shall not be copied or used in any way without the written consent of The Berkshire Design Group, Inc.

North Street Condominiums

North Street &
Northern Avenue
Northampton, Massachusetts

FOR PERMIT REVIEW ONLY
NOT FOR CONSTRUCTION
April 14, 2009

Layout and Planting Plan

Revisions
06.15.09 REVISIONS

Date: April 14, 2009	Sheet Number
Scale: 1"=20'	L2a
Drawn By: YML/BCD	
Checked By: YML	